# TALKING ROCK RANCH

## ADD ZONAL SCHEMATIC - EXISTING CONDITIONS

(MOLLY TANK NOT FILLING)

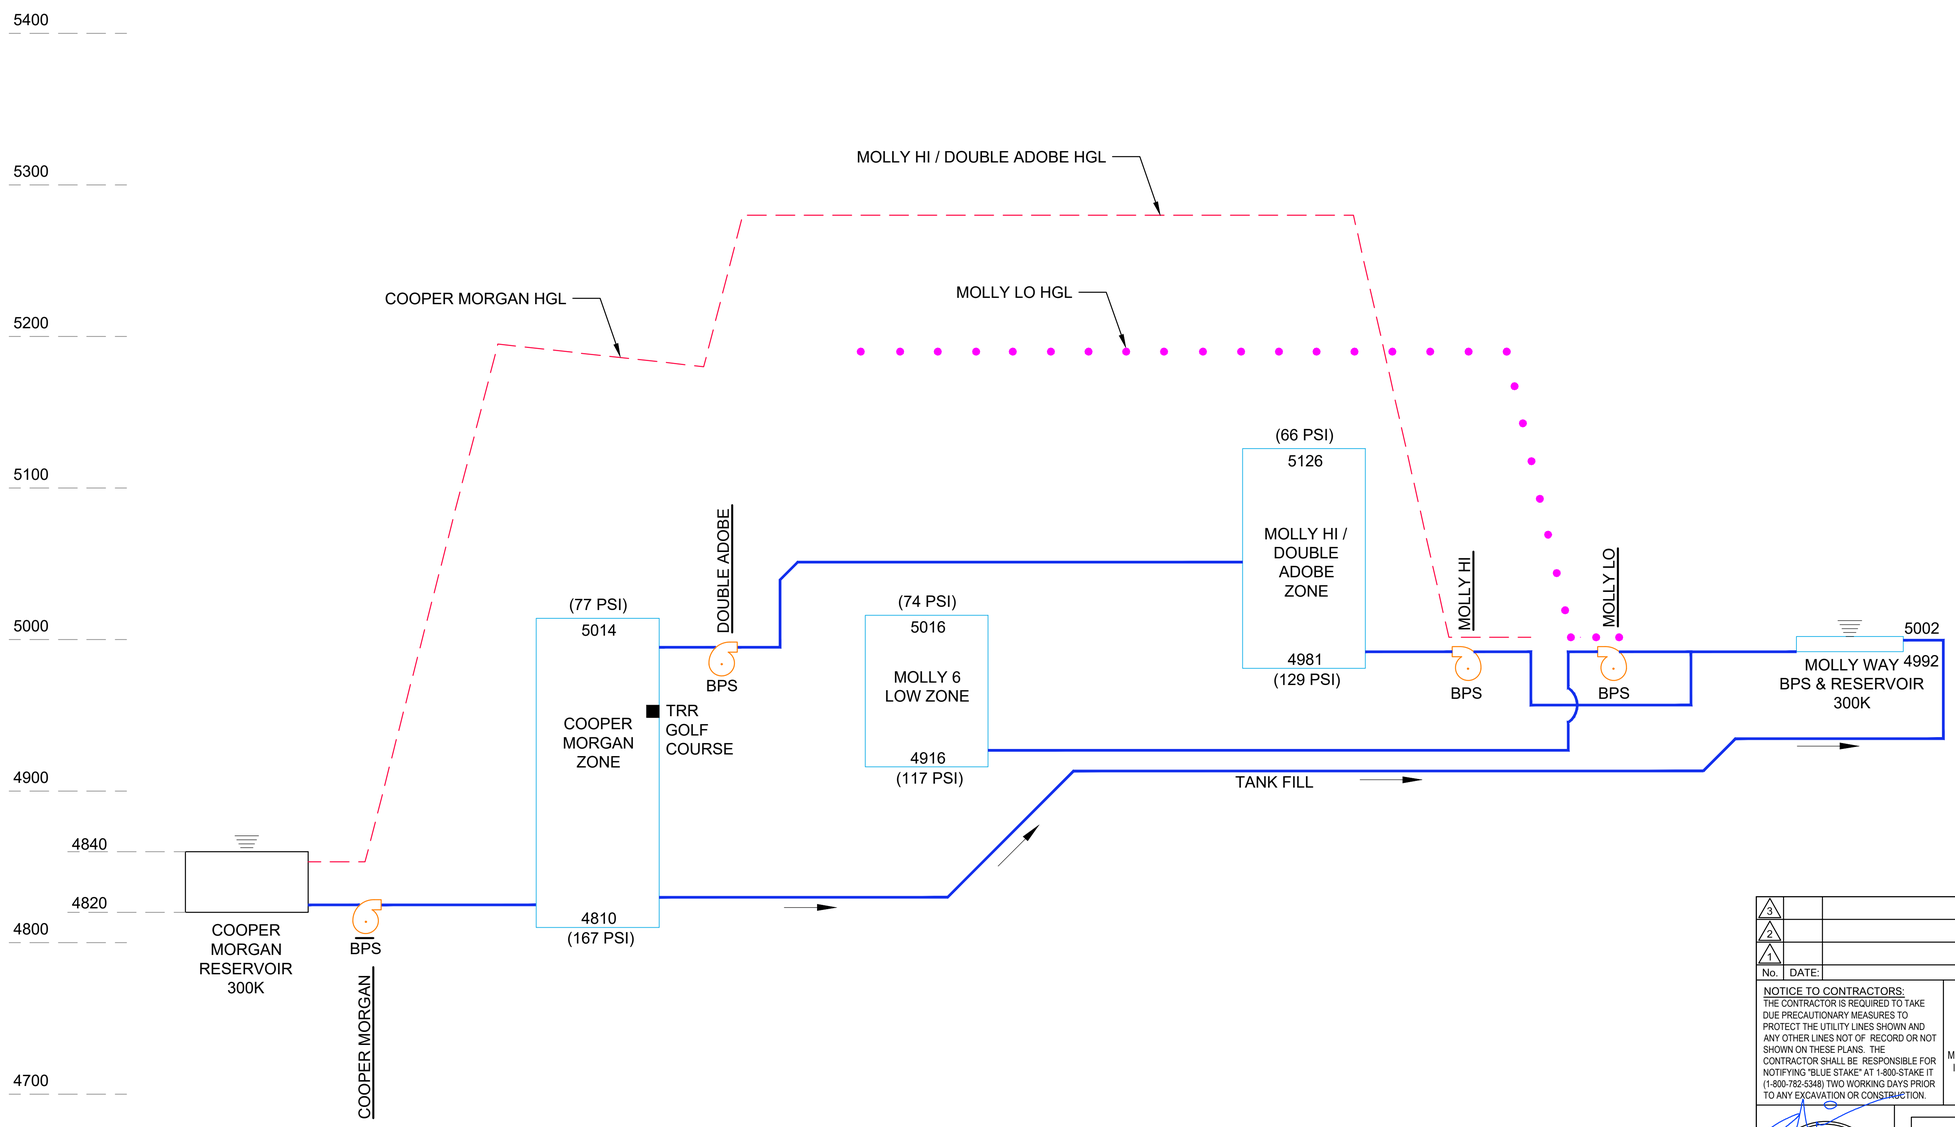


| No. | DATE: | REVISION: | APP. |
|---|---|---|---|
| 3 | | | |
| 2 | | | |
| 1 | | | |

NOTICE TO CONTRACTORS:
THE CONTRACTOR IS REQUIRED TO TAKE DUE PRECAUTIONARY MEASURES TO PROTECT THE UTILITY LINES SHOWN AND ANY OTHER LINES NOT OF RECORD OR NOT SHOWN ON THESE PLANS. THE CONTRACTOR SHALL BE RESPONSIBLE FOR NOTIFYING "BLUE STAKE" AT 1-800-STAKE IT (1-800-782-5348) TWO WORKING DAYS PRIOR TO ANY EXCAVATION OR CONSTRUCTION.

0 1/2 1
IF THIS BAR DOES NOT MEASURE 1" THEN DRAWING ITEMS ARE NOT TO SCALE

CALL AT LEAST TWO FULL WORKING DAYS BEFORE YOU BEGIN EXCAVATION
ARIZONA 811
DIAL 8-1-1 OR 1-800-STAKE-IT (782-5348)
MARICOPA COUNTY: (602) 659-7500

REGISTERED PROFESSIONAL ENGINEER (CIVIL) CERTIFICATE NO. 20878 RICHARD E. ALDRIDGE Date Signed 12-15-22 ARIZONA U.S.A.


CIVILTEC engineering inc.
Civil, Water, Wastewater, Drainage, and Transportation Engineering
Construction Management • Surveying
California • Arizona

2054 N. Willow Creek Rd.
Prescott, AZ 86301
Phone: 928.771.2376
Fax: 928.771.2377
Web: www.civiltec.com


YAVAPAI COUNTY, ARIZONA

TALKING ROCK RANCH
(ADD) AVERAGE DAILY DEMAND
ZONAL SCHEMATIC - EXISTING CONDITIONS

| DE: RHS | CH: REA | DR: RJB | JN: 2021744.00 | SHEET 1 OF 1 |
|---|---|---|---|---|

X:\2021\2021744.00-ICWC-Design Review and Operations Enhancement\DWG\Sheets\Exhibits\ADD Zonal Schematic.dwg | 12/15/2022 4:14 PM